A1

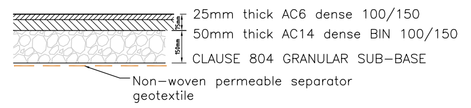

PROPOSED TARMAC FOOTPATH BUILDUP
Scale 1:20

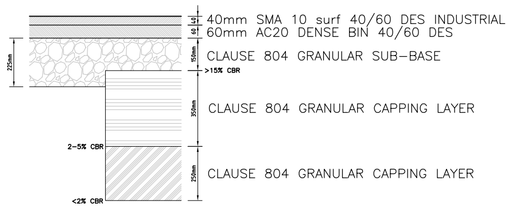

PROPOSED ASPHALT ACCESS ROAD BUILDUP
Scale 1:20

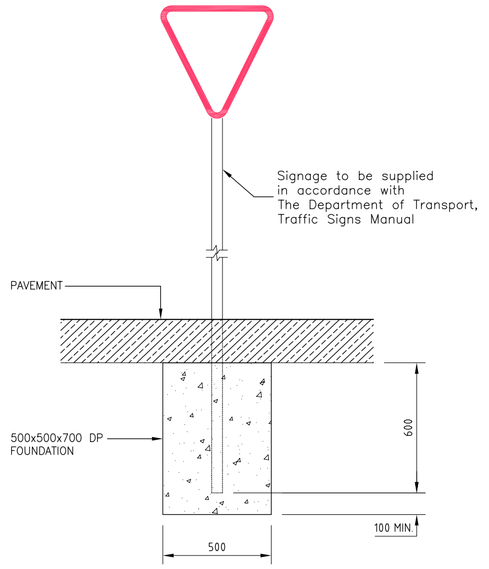

TYPICAL SIGN FOOTING
SCALE 1:20

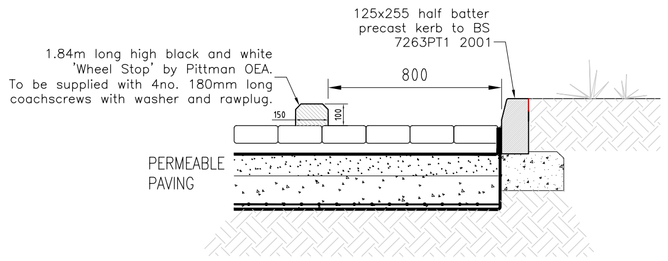

Typ. Permeable Paving Detail
Scale 1:20

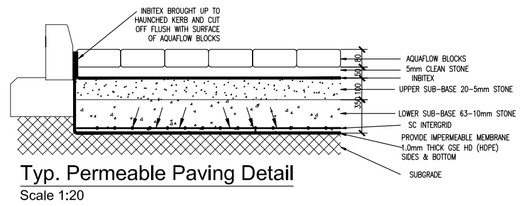

Typ. Permeable Paving Detail
Scale 1:20

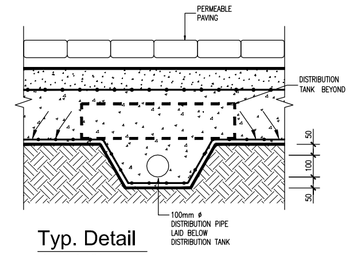

Typ. Detail
Scale 1:20

PROPOSED SITE SIGNAGE

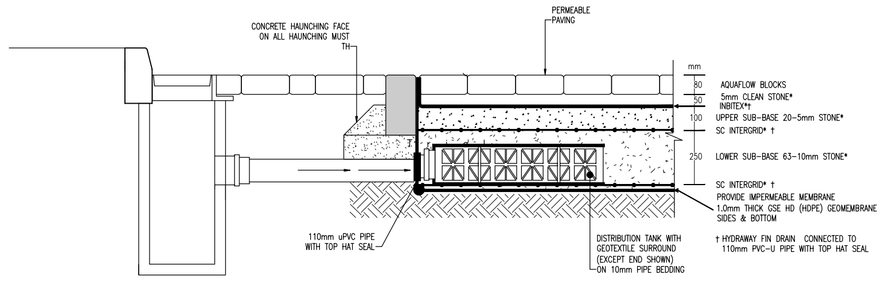

Proposed Road Gully to Infiltration System Connection
Scale 1:20

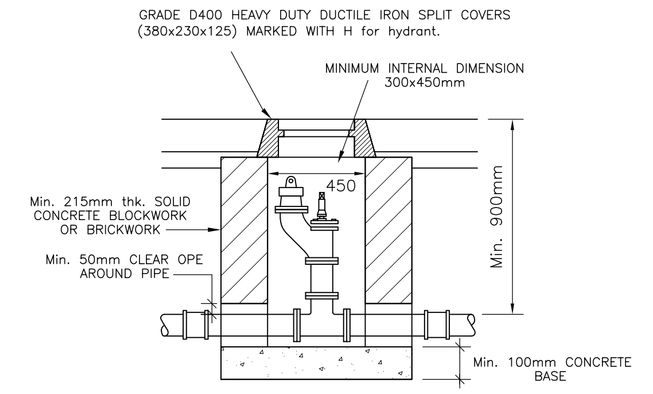

Proposed Standard Firefighting Hydrant
Scale 1:20

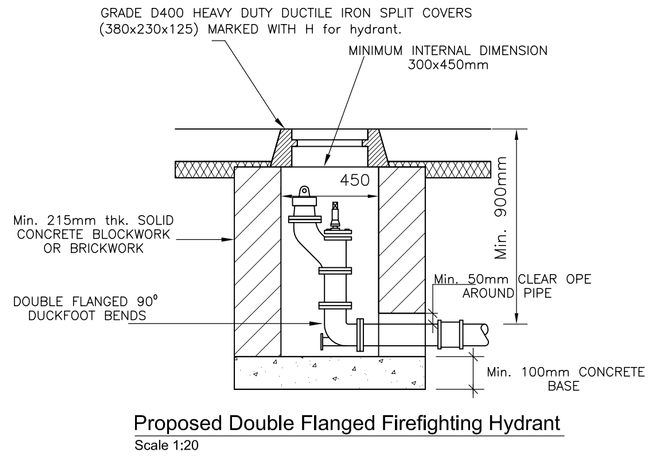

Proposed Double Flanged Firefighting Hydrant
Scale 1:20

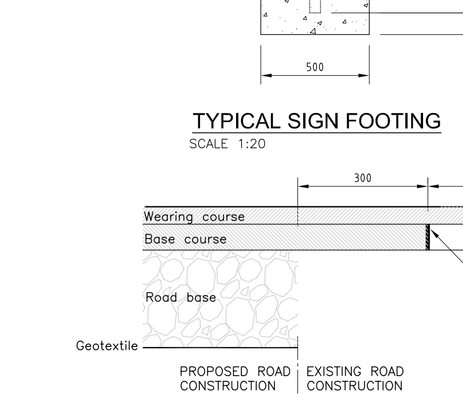

Joint Between Existing and Proposed Pavement
SCALE 1:10

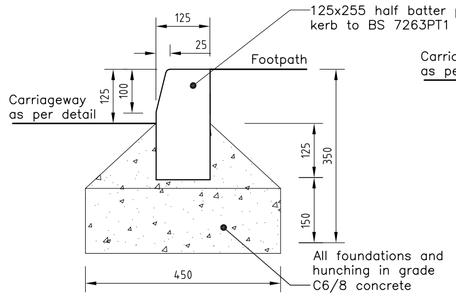

Raised Kerb Detail
SCALE 1:10

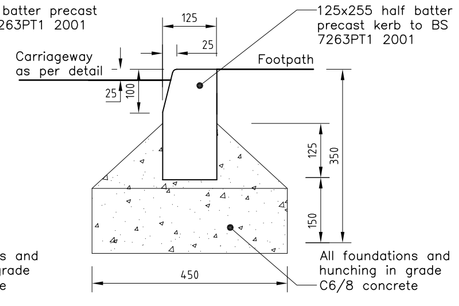

Dropped Kerb Detail
(Pedestrian Access)
SCALE 1:10

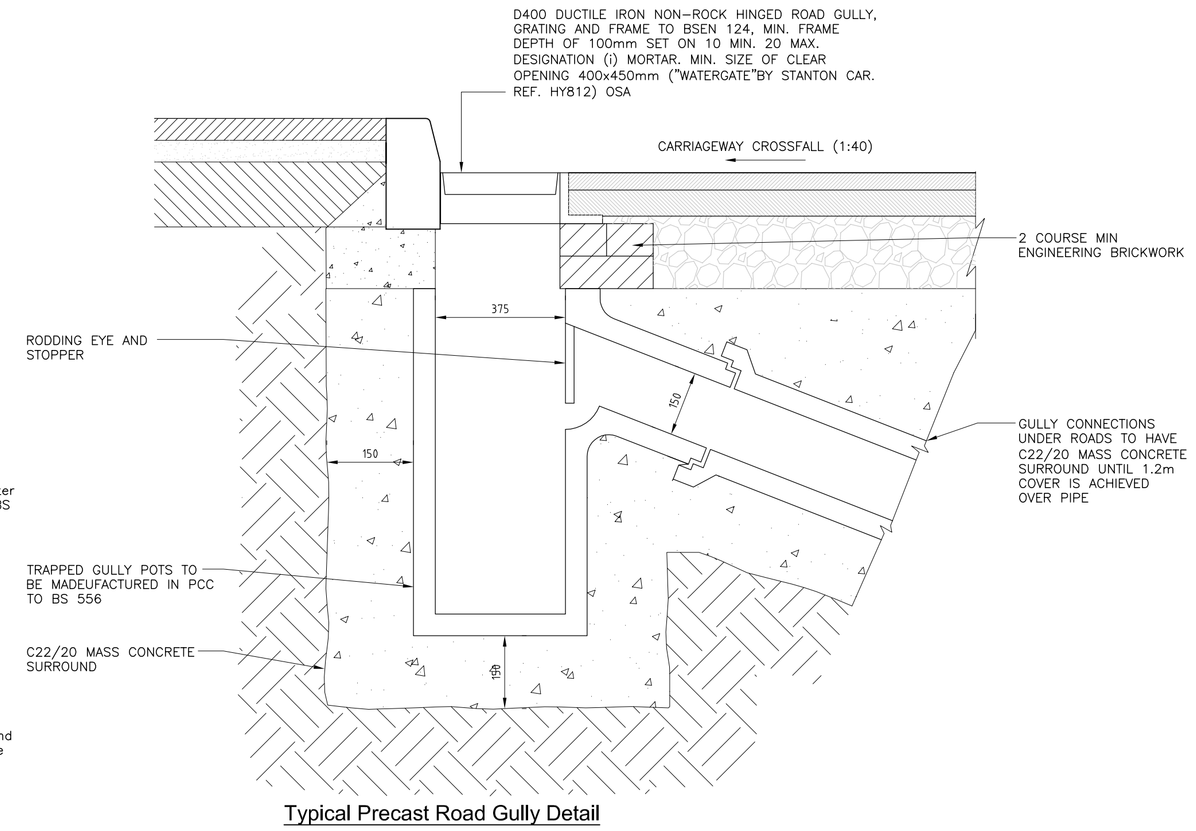

Typical Precast Road Gully Detail
SCALE 1:10

PART 8 PLANNING

O'Driscoll LynnArchitects
Knockenhoy Business Park,
Sinnottstown Lane,
Wexford, Y35 VW60
info@odla.ie 053 914 4912 www.odla.ie

REGISTERED ARCHITECT

Project Managers
Quantity Surveyors
Construction Cost Consultants

Grove House, Athy Road,
Carlow, Ireland, R93
Tel: +353 (0)59 913 0722

Email: info@brennanassociates.ie
Web: www.brennanassociates.ie
Brennan Associates

ISSUE REGISTER

REV.	DATE	DESCRIPTION	Dwg.	Chkd.	Appvd.
	31.03.23	PLANNING PERMISSION	AD	IB	

REVISION CHANGE NOTES

REV.	DATE	DESCRIPTION

Client:
CARLOW COUNTY COUNCIL
COMHAIRLE CONTAE CHEATHARLACH CARLOW COUNTY COUNCIL

Job Description:
PRESENTATION HOUSE, PROPOSED COMMUNITY ENTERPRISE CENTRE, BAGENALSTOWN, Co. CARLOW

Project No:	Drawing Ref:	Rev:
22P1571	P03	–

Drawing Title:
PROPOSED SITE DETAILS

Date:	Scale:
31.03.2023	1:20 & 1:10 @ A1
Drawn By: AD	Checked By: IB

Bowe Consulting Engineers
(059) 9137422 www.bce.ie E-mail info@bce.ie
Carlow Gateway Business Centre
Athy Road, Carlow