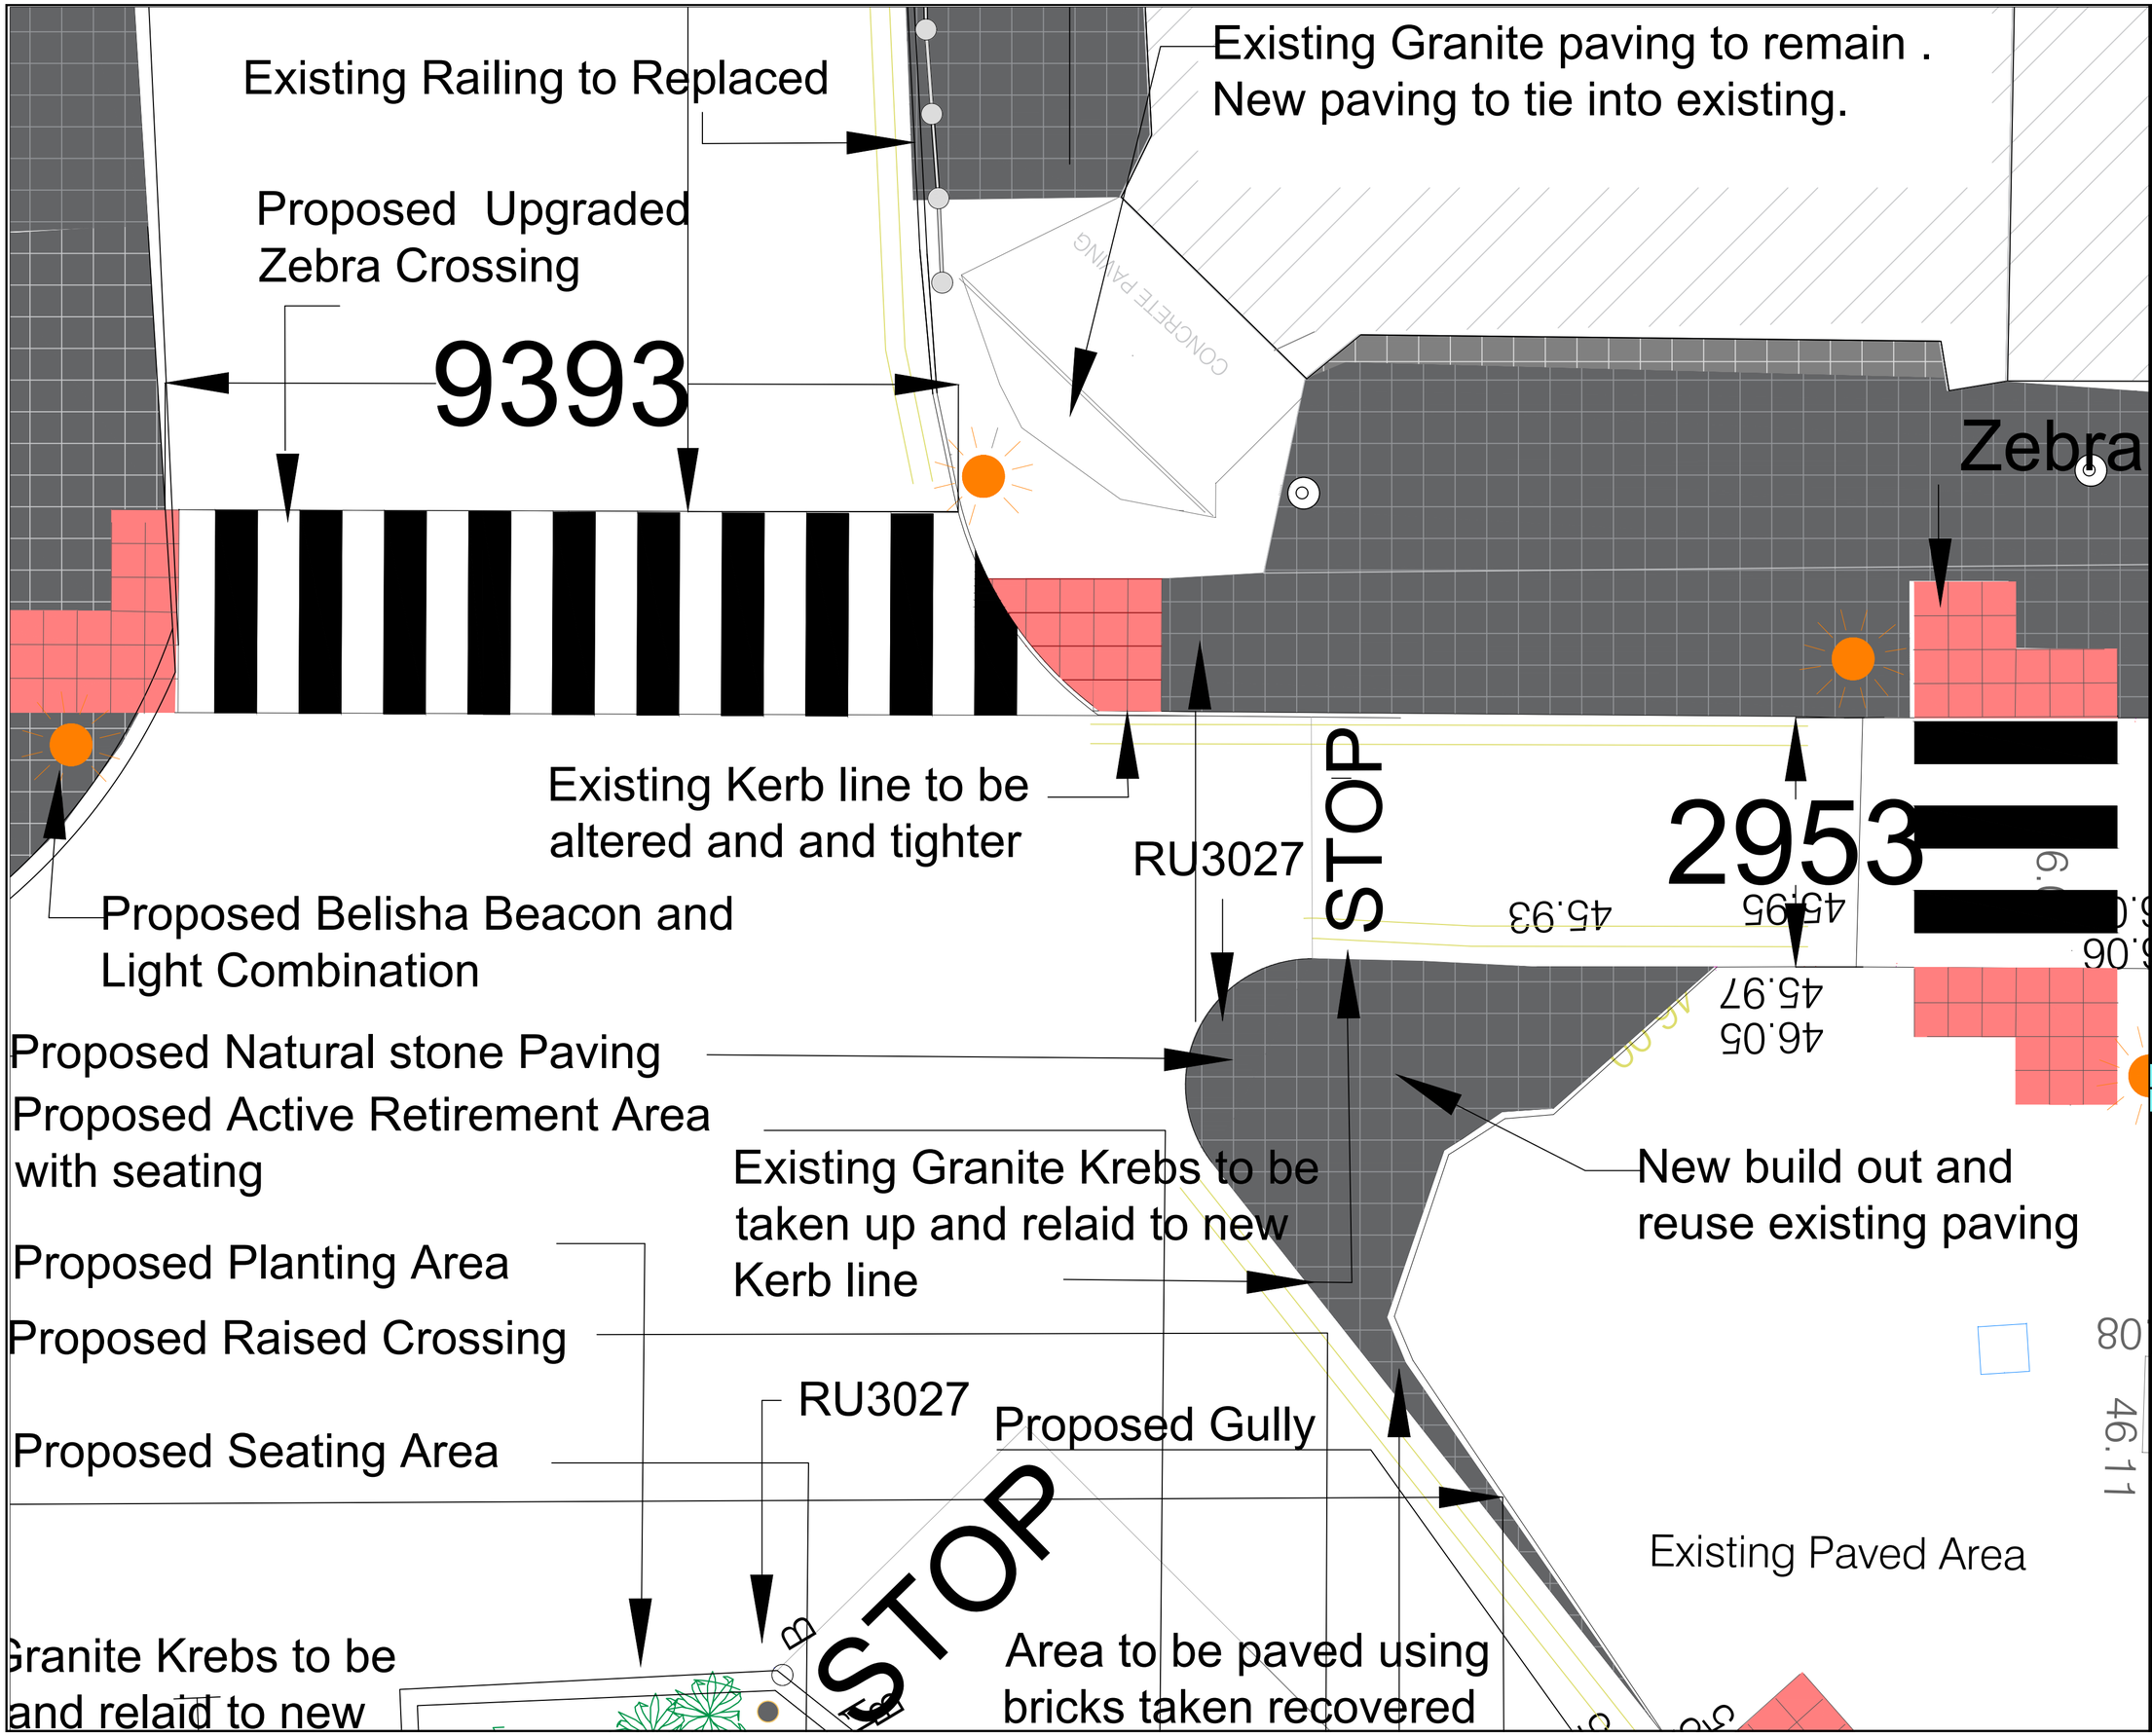

NOTES

1. This drawing is the property of Carlow County Council, it is a confidential document and must not be copied, used, or its content divulged without prior written consent.
2. DO NOT SCALE, use figured dimensions only, if in doubt ask.

- Existing Way Leave
- Existing Gully
- Proposed Tactile Paving
- Existing Paving
- Proposed Paving
- Proposed Ground level upLighting

N

An Roinn Forbartha Tuaithe agus Pobail
Department of Rural and Community Development

Ár dTodhchaí Tuaithe
Our Rural Future

No.	Date	Amendment / Issue	App.
XX	xx/xx/xx	xxxxxxxxxxxxxxxxxxxxxxxxxxxxxxxxxxxx	P.O'G

S - Sketch | D - Draft Design | P - Planning | C - Construction

CARLOW COUNTY COUNCIL
COMHAIRLE CHONTAE CHEATHARLOCHA

CARLOW COUNTY COUNCIL
SPECIAL PROJECT DEPARTMENT
Director Of Services: Padraig O'Gorman
County Hall, Athy Road, Carlow
Phone: (059)9170300
Email: specialproject@carlowcoco.ie

Project:
BAGENALSTOWN
LINK PROJECT
PART 8

Title:
DESIGN, MAIN
STREET/MARKET
SQUARE

Drawn by:	AW.	Job No: 202202-6	
Checked by:	PB.	Drw Loc: XXXXXXXXXXXXXX	
Approved by:	P.O'G.	Drg. No: 202-2-6	Rev: H
Scale:	1/50		
Date:	22/11/2023		