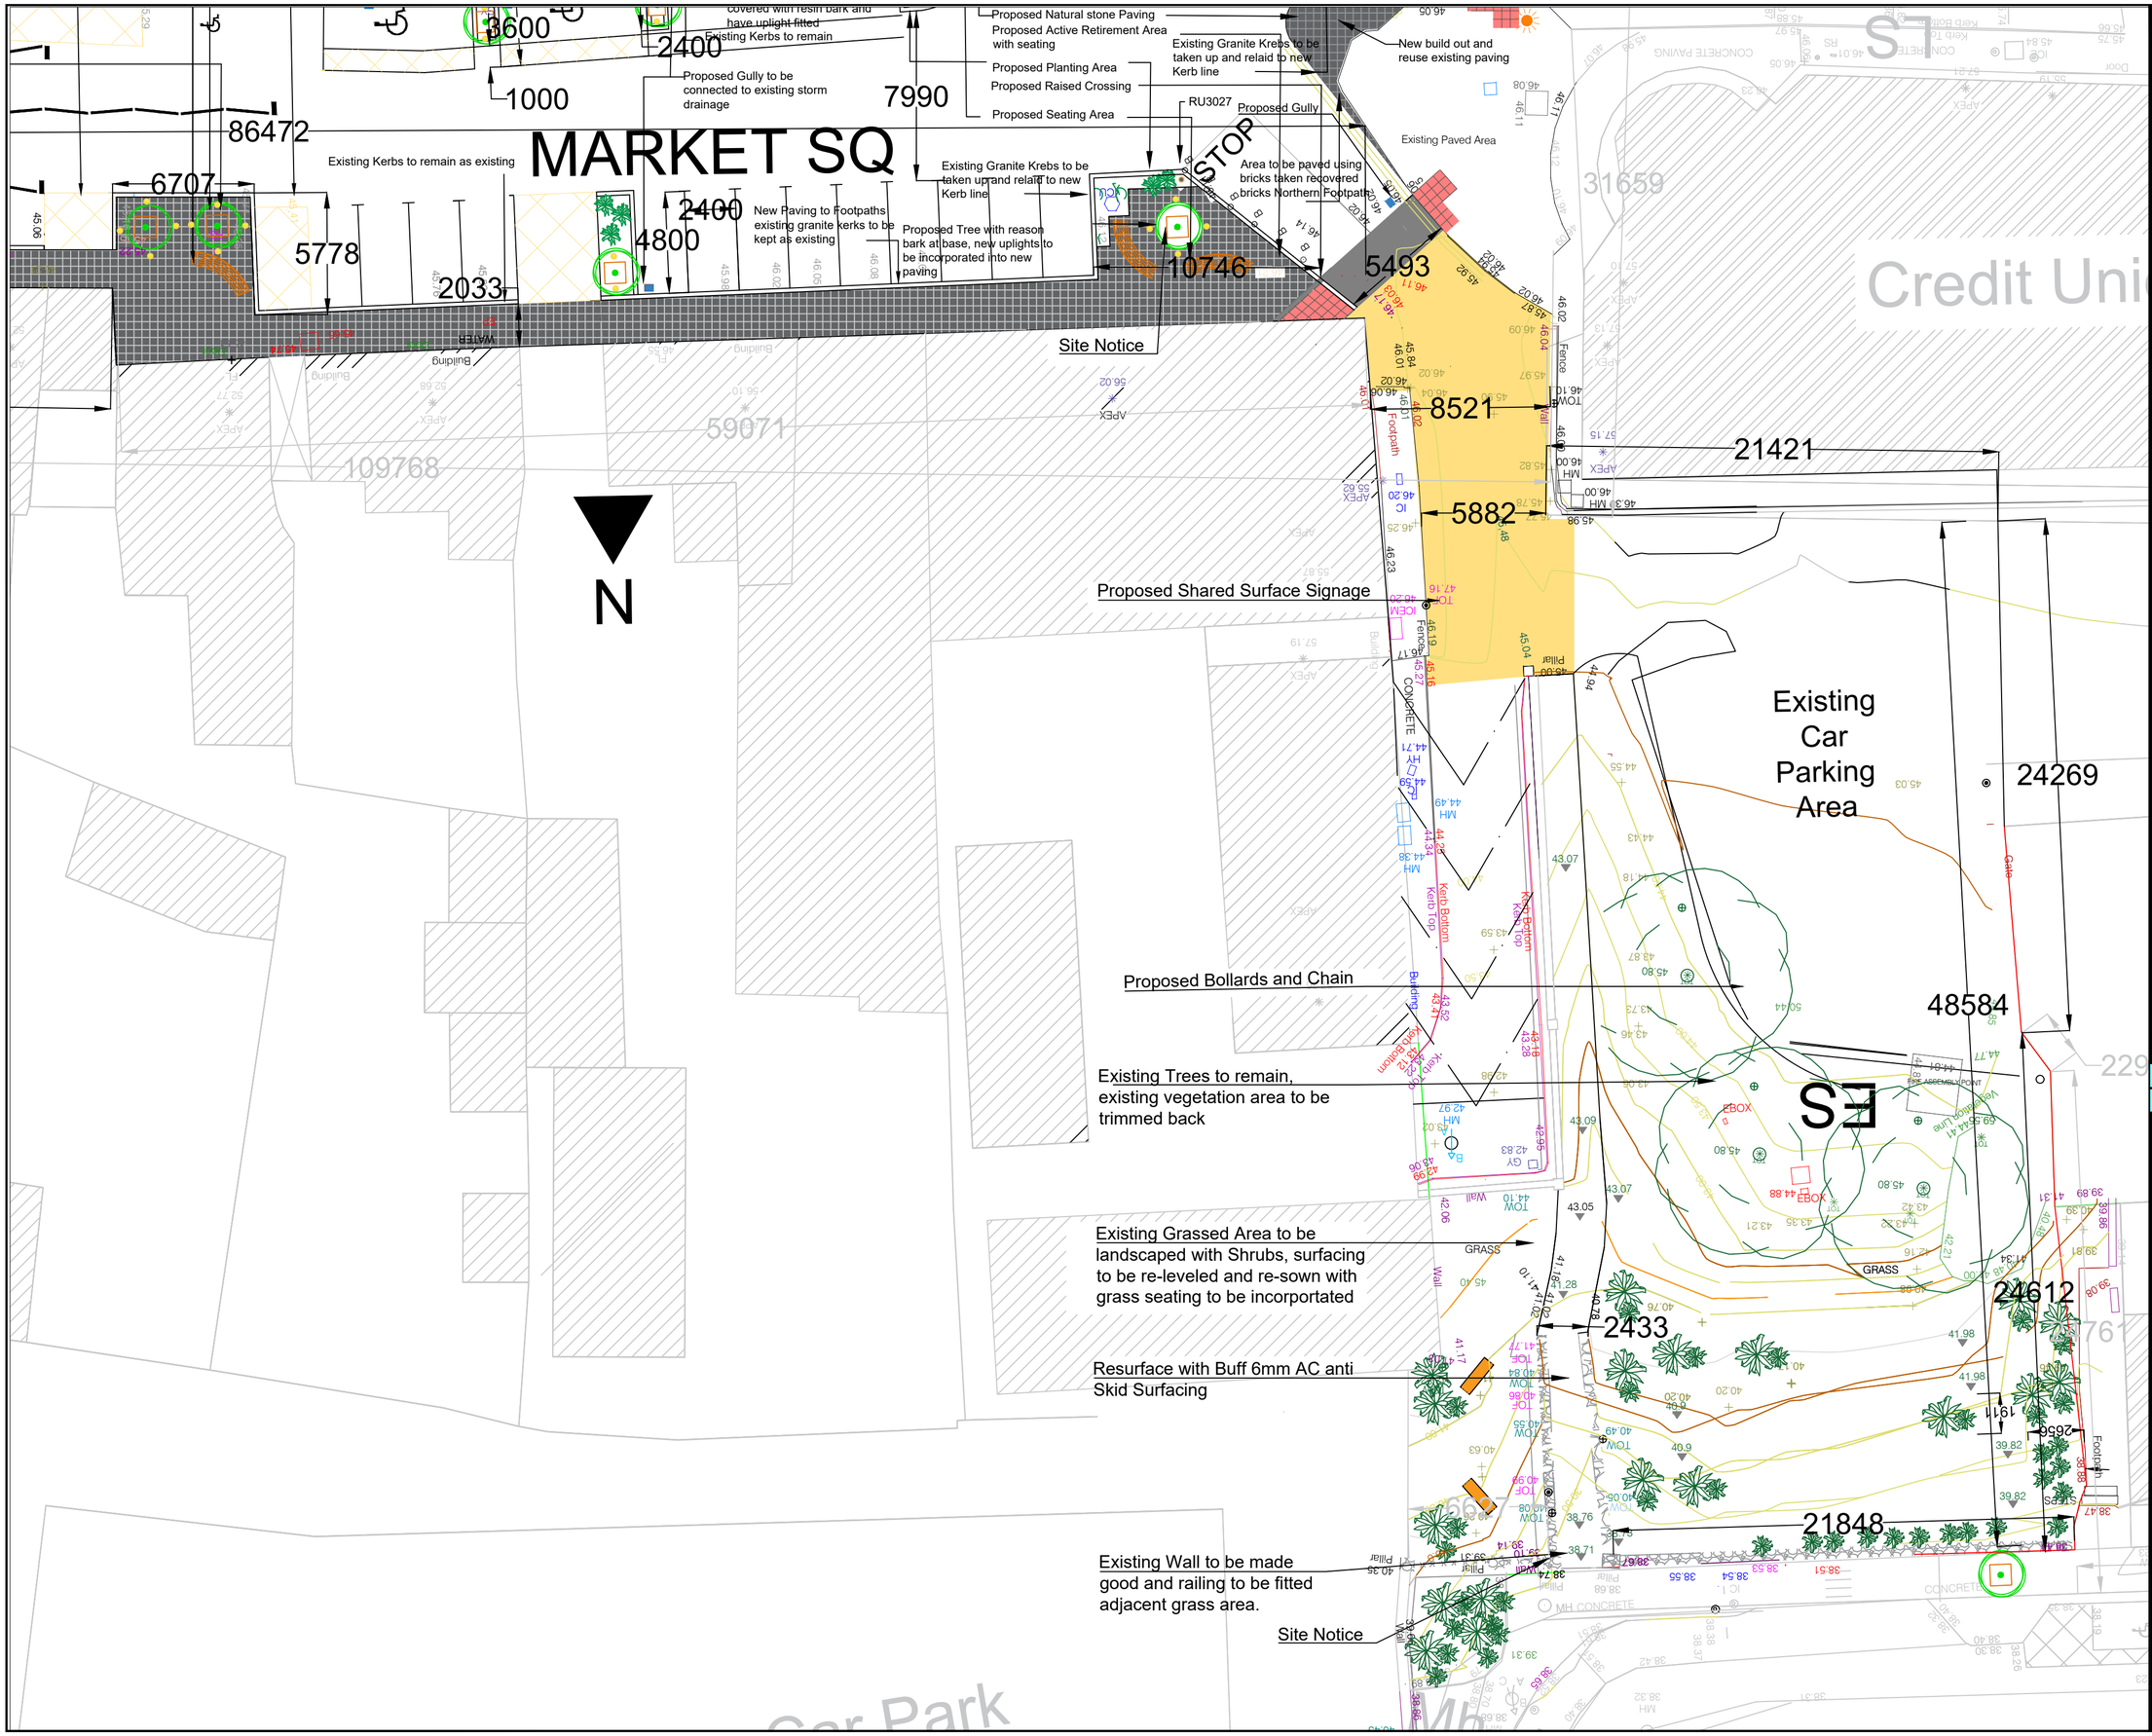

NOTES

1. This drawing is the property of Carlow County Council, it is a confidential document and must not be copied, used, or its content divulged without prior written consent.
2. DO NOT SCALE, use figured dimensions only, if in doubt ask.

- Existing Way Leave
- Existing Gully
- Proposed Tactile Paving
- Existing Paving
- Proposed Paving
- Proposed Ground level upLighting

N

An Roinn Forbartha Tuaithe agus Pobail
Department of Rural and Community Development

Ár dTodhchaí Tuaithe
Our Rural Future

No.	Date	Amendment / Issue	App.
XX	xx/xx/xx	xxxxxxxxxxxxxxxxxxxxxxxxxxxxxxxxxxxx	P.O'G.

S - Sketch | D - Draft Design | P - Planning | C - Construction

CARLOW COUNTY COUNCIL
COMHAIRLE CHONTAE CHEATHARLOCHA

CARLOW COUNTY COUNCIL
SPECIAL PROJECT DEPARTMENT
Director Of Services: Padraig O'Gorman
County Hall, Athy Road, Carlow
Phone: (059)9170300
Email: specialproject@carlowcoco.ie

Project:

BAGENALSTOWN LINK PROJECT PART 8

Title:

DESIGN, MAIN STREET/MARKET SQUARE AND RAMP SITE LAYOUT 1/200

Drawn by:	AW.	Job No:	202202-7
Checked by:	PB.	Drw Loc:	XXXXXXXXXXXXXX
Approved by:	P.O'G.	Drg. No:	202-2-7
Scale:	1/200	Rev:	H
Date:	22/11/2023		