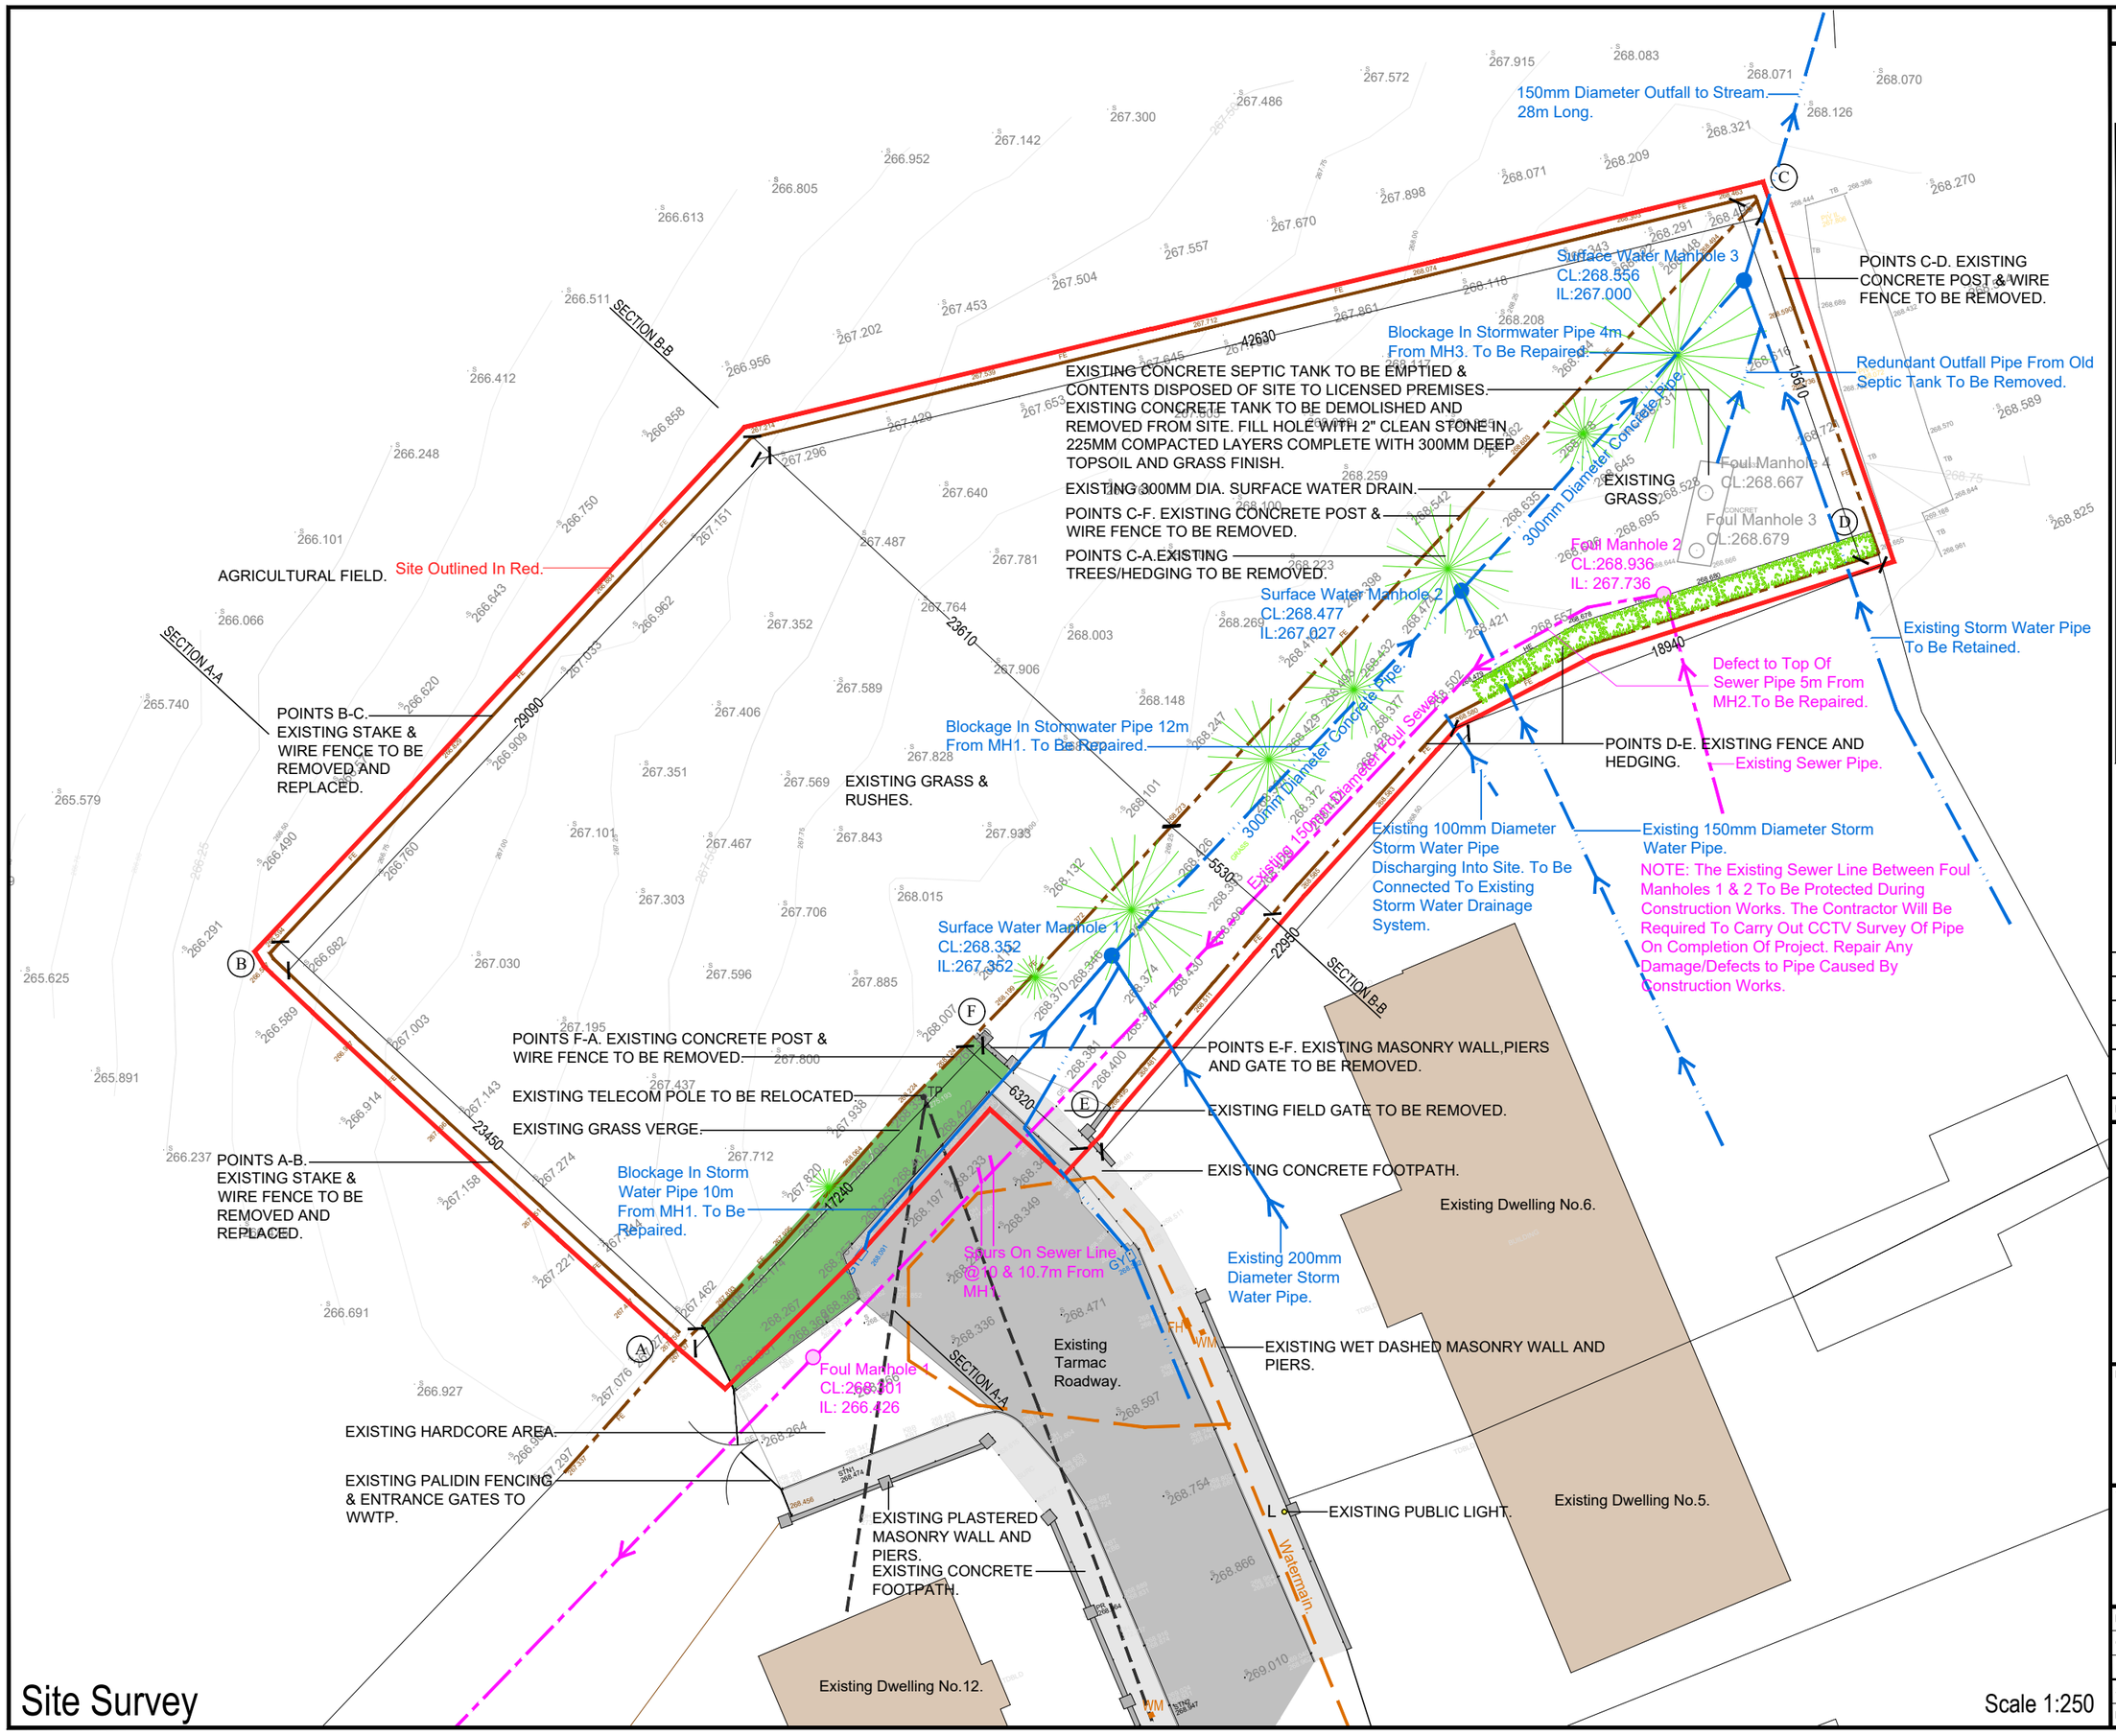

NOTES

1. This drawing is the property of Carlow County Council, it is a confidential document and must not be copied, used, or its content divulged without prior written consent.
2. DO NOT SCALE, use figured dimensions only, if in doubt ask.

LEGEND

- SITE OUTLINED IN RED
- SITE AREA 0.148 Hect/0.366Acres
- EXISTING SPOT LEVELS. 265.891
- EXISTING STAKE & WIRE FENCE.
- EXISTING CONCRETE STAKE & WIRE FENCE.
- EXISTING PUBLIC LIGHT. L
- EXISTING TELECOM POLE. TP
- EXISTING TELECOM WIRES.
- EXISTING ROAD GULLIES. GY
- EXISTING SURFACE WATER DRAINAGE AND MANHOLES. S.W. Manhole 1
- EXISTING FOUL WATER DRAINAGE AND MANHOLES. Foul Manhole 2
- EXISTING WATERMAIN.
- EXISTING WATERMETER. WM
- EXISTING FIRE HYDRANT. FH
- EXISTING ESB MINI PILLAR. ESB M.P.

Site Centre Coordinates
X=665138
Y=672810

No.	Date	Amendment / Issue	App.
A	04/03/24	Planning Stage	LS

CARLOW COUNTY COUNCIL
HOUSING DEPARTMENT
Director Of Services: Michael Brennan
Tullow Civic Offices, Inner Relief Road, Tullow, Co. Carlow
Phone: (059)9136296 Fax: (059)9152156
Email: secretar@carlowcoco.ie
Carlow Local Authorities, A CPD Accredited Company

Project:
PROPOSED NEW DWELLINGS AT TOWNSEND AVENUE, BILBOA, CO. CARLOW.

Title:
SITE SURVEY

Drawn by:	R.S.	Job No:	
Checked by:	L.S.	Drw Loc:	
Approved by:	LS	Drg. No:	Rev:
Scale:	1 to 250 @ A3	E-101	A
Date:	04/03/2024		