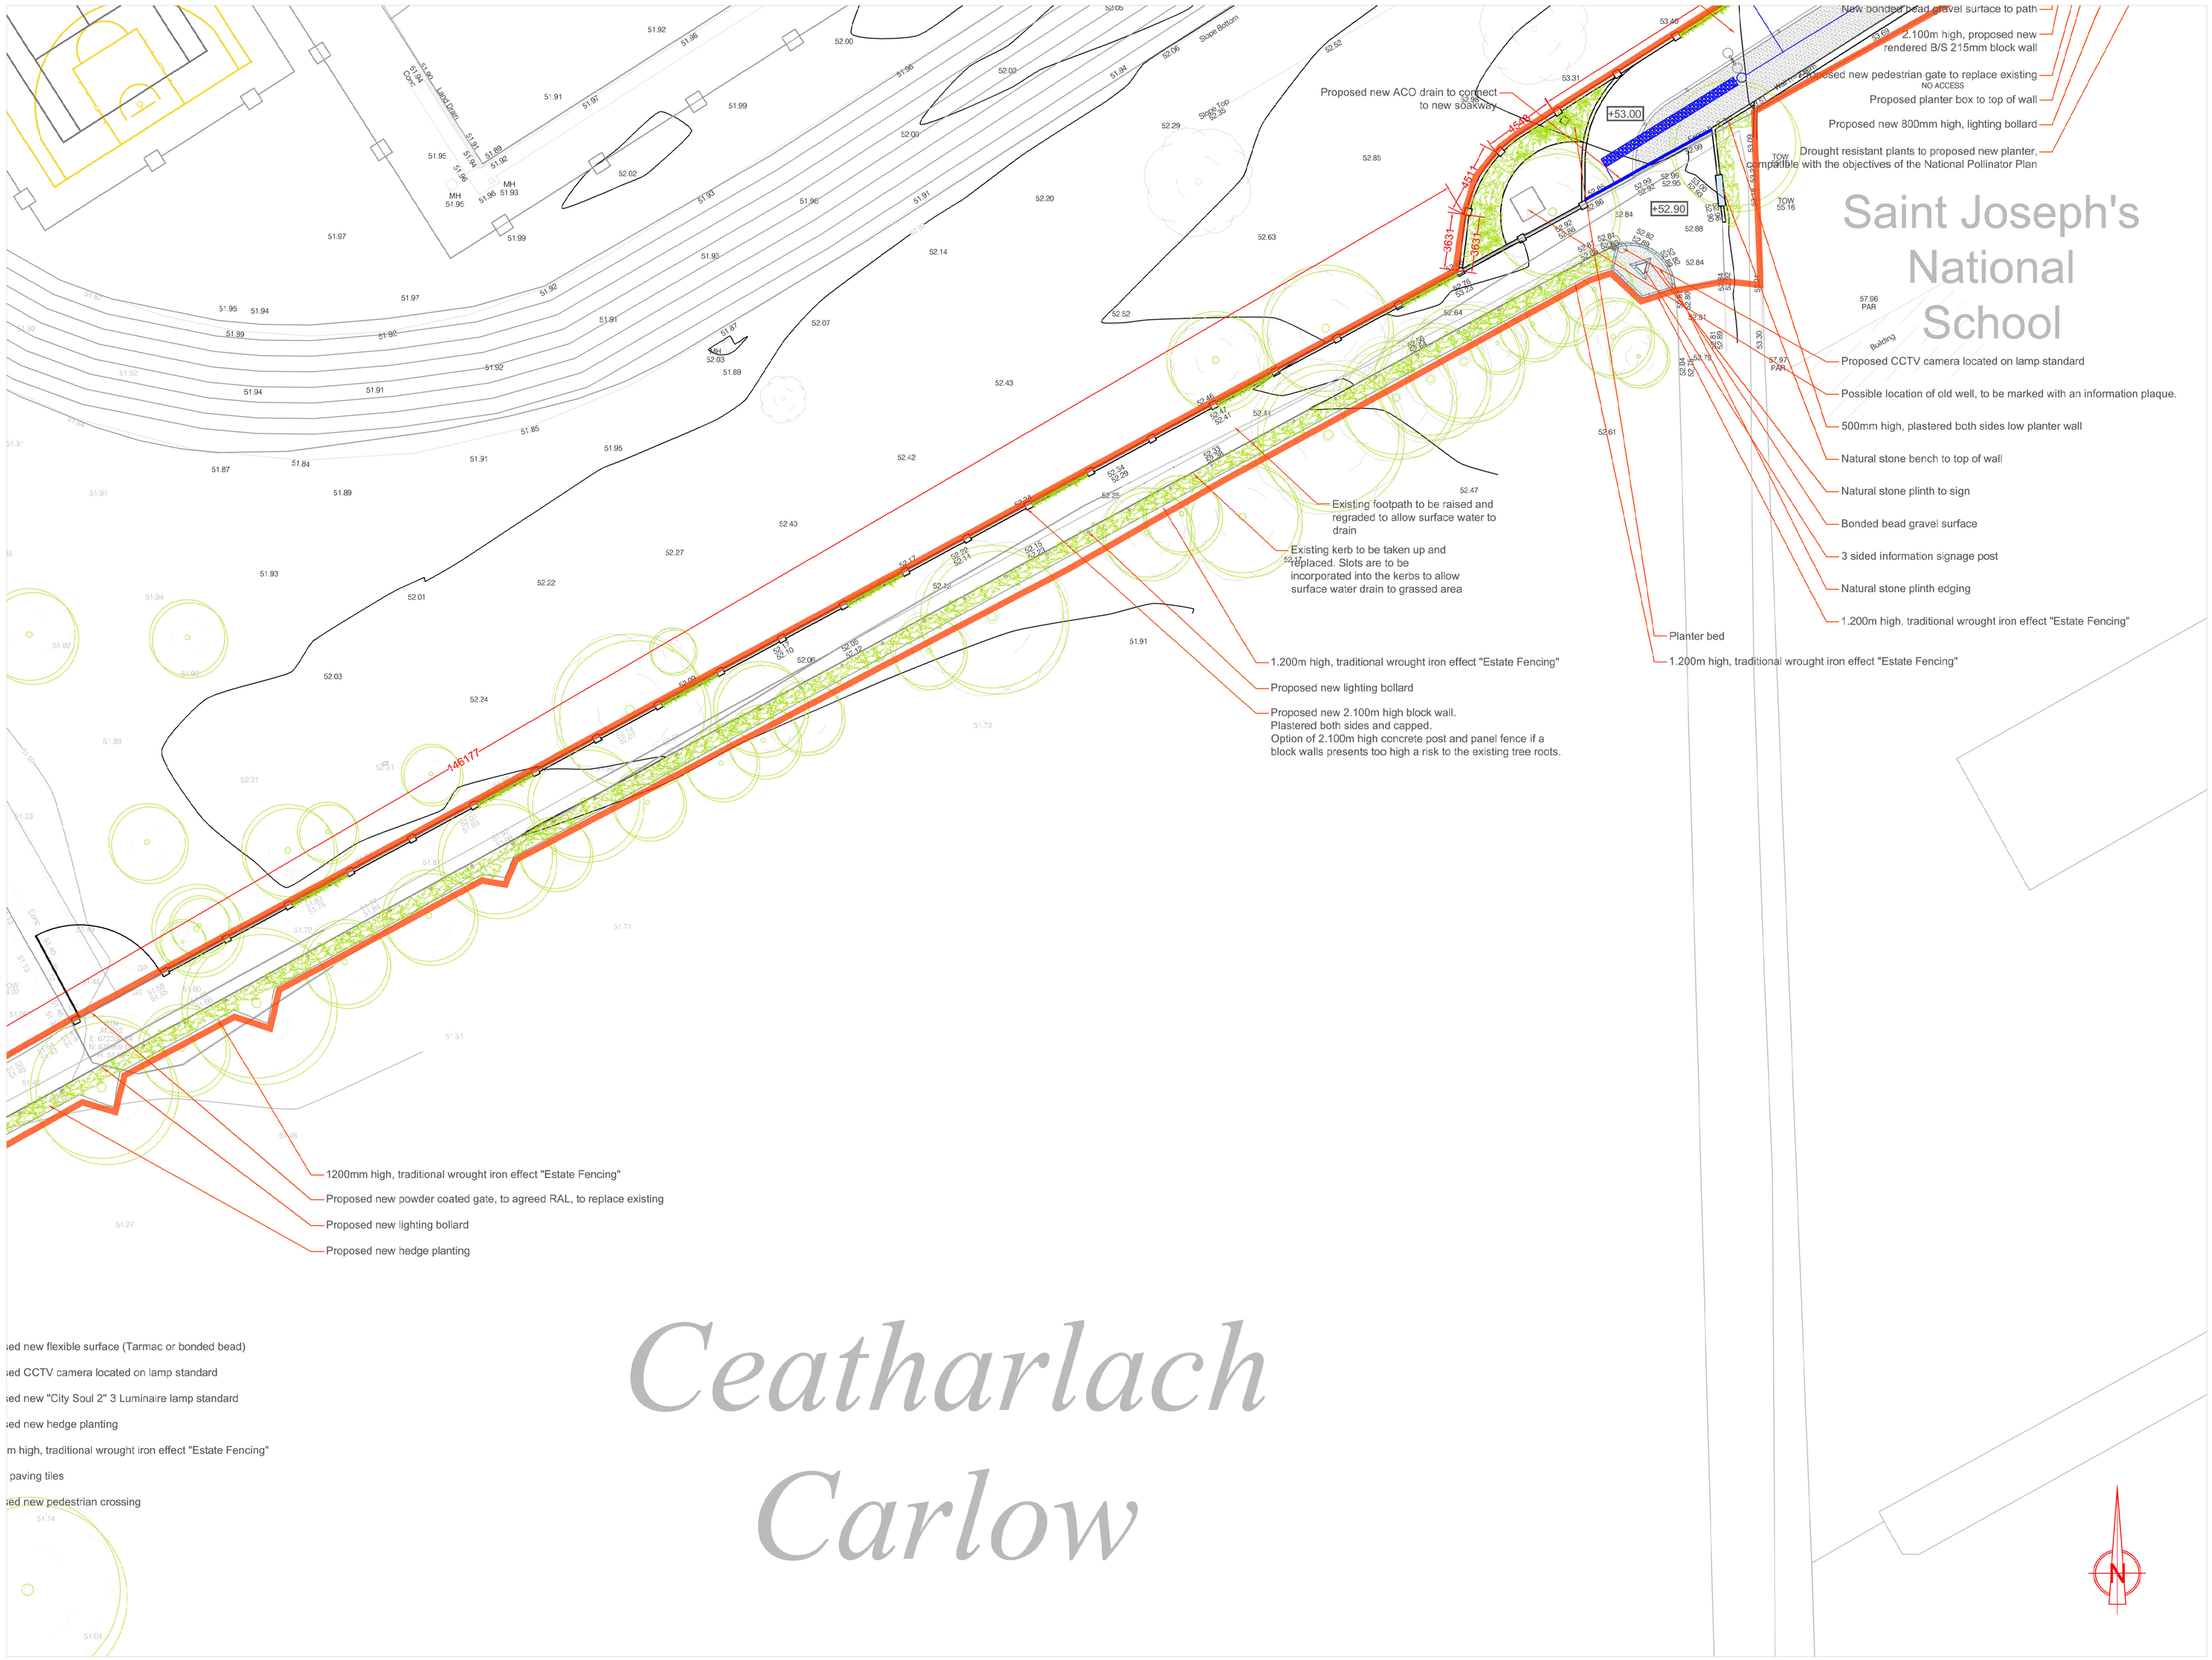

Site Layout - Area B 1:200

NOTES

1. This drawing is the property of Carlow County Council, it is a confidential document and must not be copied, used, or its content divulged without prior written consent.
2. DO NOT SCALE, use figured dimensions only, if in doubt ask.

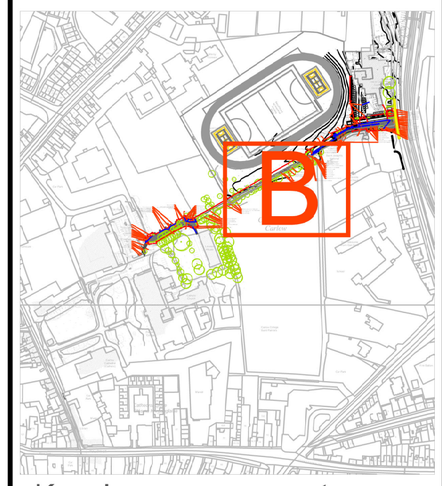

Keyplan n.t.s.

Tailte Éireann

Includes Ordnance Survey data reproduced under Licence Number CYAL50379453
© Tailte Éireann – Surveying

No.	Date	Drn. / Chk.	Amendment / Issue	App
A	150124	CM / CM	Updated design proposal	CM
X	-	- / -	-	X
X	-	- / -	-	X
X	-	- / -	-	X
X	-	- / -	-	X
X	-	- / -	-	X

CARLOW COUNTY COUNCIL
COMHAIRLE CHONTAE CHEATHARLOCHA

CARLOW COUNTY COUNCIL
URDF & Special Projects
Castlehill Centre, Castle Hill, Carlow
Phone: (059)9170300 Fax: (059)9138206
Email: urdf@carlowcoco.ie

Engineers Ireland
Carlow Local Authorities, A CPD Accredited Company

Project:
Carlow URDF
Rail Link Project
-
-

Title:
GA Site Layout
St. Joseph's Road Access
Area B
-

Drawn by:	CM	Job No: 202028	
Checked by:	J:\Cont\202028 Rail Link Project\CAD\002 DESIGN		
Approved by:	-	Drg. No: 214	Rev: A
Scale: 1/250			
Date: 06-11-2023			