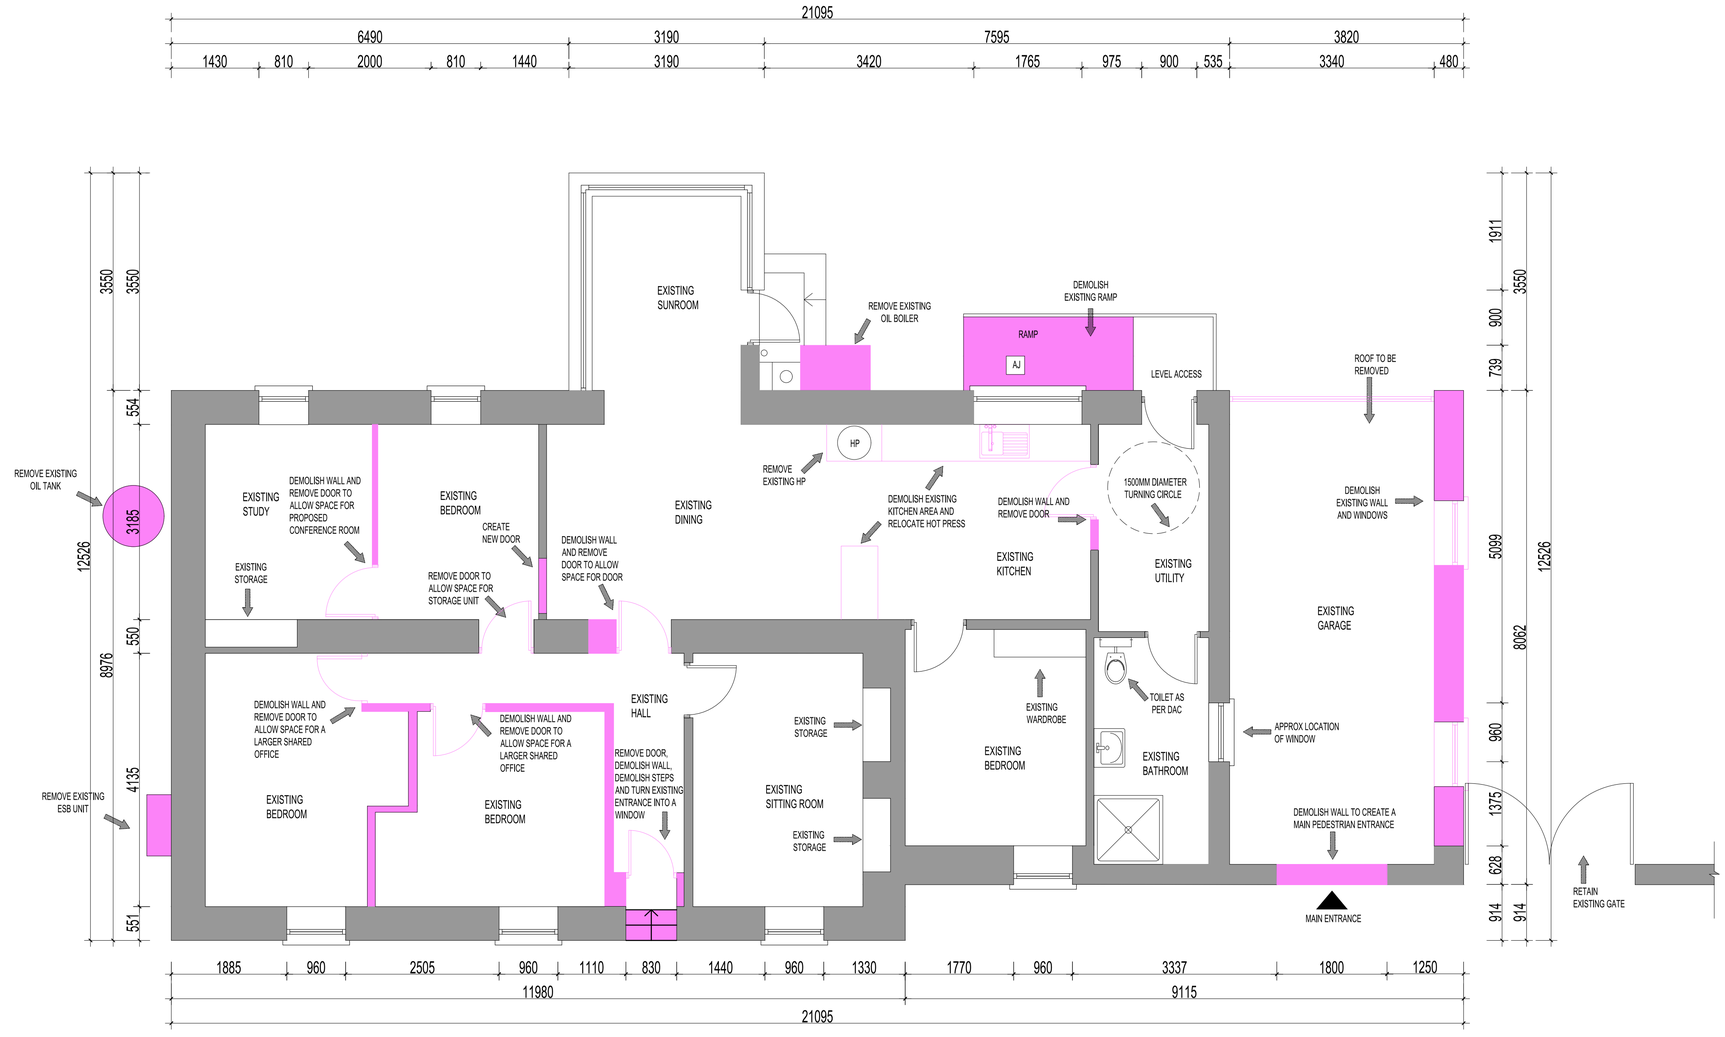

LEGEND

AREA TO BE DEMOLISHED

NORTH

LOCAL ENTERPRISE OFFICE PART 8 2023

SHEET 04

CARLOW COUNTY COUNCIL
COMHAIRLE CHONTAE CHEATHARLOCHA

04
RA2305

DEMOLITION PLAN

1:50 (A1)